FilmL.A., Inc.
6255 W Sunset Blvd, 12th Floor
Hollywood, CA 90028
t: (213)977-8600 - f: (213)977-8601
www.filmla.com

Summary Information

Permit No: S00103287 **Type of Permit:** STILL **Release Date:** 01/22/2016

Production Company CONNECT THE DOTS

Insured Company Name CONNECT THE DOTS

Contact Phone No. 1 323-440-1023
Contact Phone No. 2
Fax
Address 850 SOUTH BROADWAY, #806
LOS ANGELES, California 90014

Production Title LANGLEY

Type of Production Still Photo

Producer Wes Olsen

Director NA NA

1st AD NA NA

Production Manager WES OLSEN

FilmL.A. Coordinator Nicole Tanker

Location Manager Jesse Rivard
Primary Phone Mobile - 310-339-1881
Secondary Phone Office - 213-488-9188

Location Assistant Jesse Rivard
Primary Phone Mobile - 310-339-1880
Secondary Phone

Fees

Posting 900	$207.00
Notification Charge	$155.00
FILMLA FILM APPLICATION FEE	$625.00
LA CITY LANE AND STREET CLOSURE FEE	$312.00
LA CITY FIRE DEPARTMENT SPOT CHECK SURCHARGE	$85.00

Total Permit Fee $1,384.00

Number of Locations 1

NOT A PERMIT

FilmL.A., Inc.
6255 W Sunset Blvd, 12th Floor
Hollywood, CA 90028
t: (213)977-8600 - f: (213)977-8601
www.filmla.com

Summary Information — Location

Permit Number	S00103287	**Location Manager**	Jesse Rivard
Production Company	CONNECT THE DOTS	Primary Phone	Mobile - 310-339-1881
Insured Company	CONNECT THE DOTS	Secondary Phone	Office - 213-488-9188
Production Title	LANGLEY		

Location Address 5772 W Pico Blvd, Los Angeles, CA, 90019

Location Type Cafe

Film Dates 1/23/2016 - 1/23/2016 06:00 - 22:00 1 day

Open or Closed to the Public Closed

Generic Conditions
*LA CITY AND/OR LA COUNTY FIRE CHECKLIST ATTACHED TO FINAL PERMIT. THE PERMITEE IS RESPONSIBLE FOR COMPLETING CHECKLIST PRIOR TO FILMING ACTIVITY AT THIS LOCATION. NON COMPLIANCE MAY RESULT IN ASSIGNMENT OF A FIRE OFFICER.
Community Survey Obtained
Must Maintain 5' Clearance on Sidewalks/Walkways
Must maintain local/emergency access
No cast or crew parking on area streets
Number of uniformed officers listed on the permit is a minimum requirement. Permittee remains responsible for deploying a sufficient number of uniformed officers to provide traffic and crowd control to ensure the safety of the film crew and the public.
Traffic control must be done in accordance w/MUTCD
Traffic Officers Required
Uniformed officers shall have a copy of the film permit in their possession and are required to confirm that all traffic control signage devices are in place.

Please see attached documents
Alley Closure S of Pico btwn Ogden and Genesee - Connect the Dots.pdf
Connect the dots 2016 AGENT Letter.pdf

Equipment on Location

Type	Quantity
Cast/Crew vehicles	30
Cube Trucks	2
Generator	1
Motor Homes	2
Vans	2

Personnel on Location

Type	Quantity
Cast	10
Crew	30
Off-Duty/Retired LAPD Officer(s)	2
Spot Check	1

Filming Activities Equipment on property; Exterior establishing shots; Interior models against scenery; Intermittent pedestrian control; Intermittent traffic control - 2 minutes standard; INTERIOR/EXTERIOR MODEL WITH SCENERY WITH B ROLL EQUIPMENT IN ALLEY;

Jurisdiction **Political:** Los Angeles City - Council District 10 **Police:** Los Angeles Police Department **Fire:** Los Angeles City

Thomas Guide **Page:** 633 **Grid:** B4

Approvals

LOS ANGELES CITY POLICE DEPARTMENT	Mark Buck
FILMLA. CLOSURES	Erica Wade
LOS ANGELES CITY DEPARTMENT OF PUBLIC WORKS	Janice Takimoto

Coordinator Note PRODUCTION MUST TURN AROUND AND LOWER ALL DOT POSTINGS AT THE COMPLETION OF THEIR FILMING ACTIVITY.

Coordinator Note IT IS SUGGESTED TO TURN AROUND AND LOWER ANY LENGTH OF POSTING NOT NEEDED BY THE PRODUCTION.

NOT A PERMIT

FilmL.A., Inc.
6255 W Sunset Blvd, 12th Floor
Hollywood, CA 90028
t: (213)977-8600 - f: (213)977-8601
www.filmla.com

Summary Information — Location

Permit Number S00103287
Production Company CONNECT THE DOTS
Insured Company CONNECT THE DOTS
Production Title LANGLEY

Location Manager Jesse Rivard
Primary Phone Mobile - 310-339-1881
Secondary Phone Office - 213-488-9188

Coordinator Note COMPANY MUST ACCOMMODATE BUSINESSES/RESIDENTS THAT NEED TO ACCESS THEIR BUILDINGS THROUGH THE ALLEY.

Parking

Base Camp
Location Type : Filming Location

Crew Parking
Location Type : Other Location
1218 S Fairfax Ave, Los Angeles, CA, 90019

Parking Notes
Western Church of Los Angeles

Posting "No Parking" signs E/S OGDEN DR., PICO BLVD - SATURN ST

Approximate Footage 601 - 900 **Log Number** 125422

Date(s) 1/23/2016 to 1/23/2016 **Time(s)** 06:00 to 22:00

Lane / Full Closure SOFT FULL CLOSURE: ALLEY BEHIND LOCATION, OGDEN DR - S GENESSEE AVE

Approximate Footage 0 - 300

Date(s) 1/23/2016 to 1/23/2016 **Time(s)** 06:00 to 22:00

NOT A PERMIT

Permit #S00103287

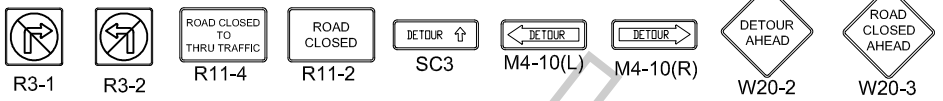

FILM L.A.:
NICOLE TANKER

ALL TRAFFIC CONTROL WILL BE INSTALLED AND MEET OR EXCEED THE MUTCD AND WATCH MINIMUM REQUIREMENTS

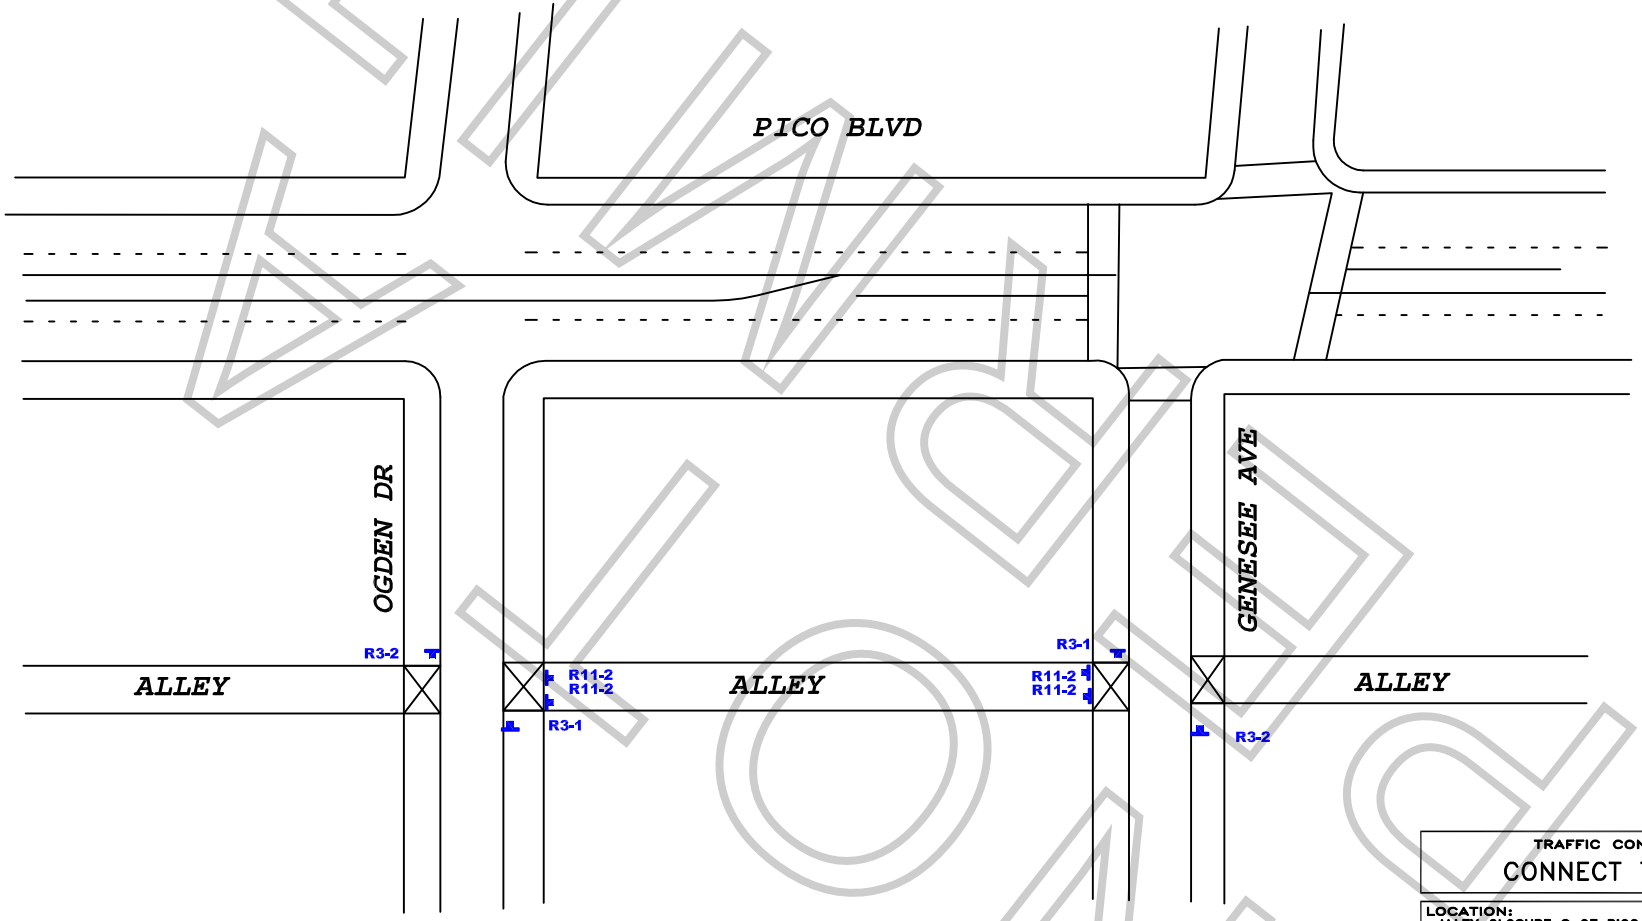

WORK ZONE TRAFFIC CONTROL PLAN GENERAL NOTES

1. DATE/TIME: 1–23–16 FROM 06:00 HOURS TO 22:00 HOURS.
2. ALL SIGNING, STRIPING, AND TRAFFIC CONTROL DEVICES SHALL CONFORM TO THE (CURRENT) STATE OF CALIFORNIA DEPARTMENT OF TRANSPORTATION (CALTRANS) STANDARD PLANS AND STANDARD SPECIFICATIONS, CALIFORNIA MUTCD, AND ANY ADDENDUMS THERETO, AND AS SHOWN ON THESE PLANS, SYMBOLS AND ABBREVIATIONS USED ARE SHOWN ON CALTRANS STANDARD PLANS.
3. THERE WILL BE NO INTERFERENCE WITH TRAFFIC SIGNALS OR CROSSWALKS.
4. CONES WILL BE 28" MINIMUM HEIGHT AND HAVE REFLECTORIZED SLEEVES FOR NIGHT WORK.
5. POLICE WILL DIRECT TRAFFIC IF NECESSARY.

TRAFFIC CONTROL FOR
CONNECT THE DOTS

LOCATION:
ALLEY CLOSURE S OF PICO BLVD FROM OGDEN AND GENESEE
LOS ANGELES, CALIFORNIA

CONTACT:
DENISE WHEELER
PH# 818-347-9929

JCL TRAFFIC SERVICES
2334 E. 8TH ST.
LOS ANGELES, CA 90021
Ph: (213) 622-9775
Fax: (213)622-9790
C31-CA Lic # 805357

DATE	REVISIONS

TCP DRAFTER: MARIO MENJIVAR
SCALE: N.T.S.
SHEET: 1/1
DRAWING:

Appointment of Film Permits Unlimited, Inc.
As Authorized Agent and representative

I certify that I am a representative of CONNECT THE DOTS, INC ("Principal") and am authorized to enter into binding contractual agreements on it's behalf. I further certify that I am authorizes by Principal to appoint other representatives and agents for Principal and to give such representatives and agents authority to enter into and bind Principal to agreements relating to the issuance of and compliance with location film (e.g. theatrical, television, commercial and other motion picture filming) and still photographic permits, including the permits themselves and any riders to such permits. Acting on behalf of Principal in my capacity as its authorized representative, I appoint Film Permits Unlimited, Inc. and it's employees and agents ("FPU") as Principal's authorized representatives and agents to apply for location film (e.g. theatrical, television, commercial and other motion picture filming) and still photographic permits on behalf of Principal through Film LA, Inc., any city and county, or through any other jurisdiction: to negotiate, discuss, accept, modify, agree to and bind Principal to the terms and conditions of such permits (including all restrictions and /or community guidelines applicable to any such permit): and to execute such permits on behalf of Principal. Principal understands, acknowledges and agrees that it (and/or its insurer) remains responsible and liable for all obligations imposed by or Incidental to any permit or rider issued to Principal signed by an employee or agent of (including any coordinator, runner or messenger used by) FPU. Principal further agrees to comply with the terms and conditions of any such permits and hereby appoints FPU as an authorized representative to facilitate compliance with such terms and conditions following issuance of any such permits and to enter into agreements for Principal with respect thereto. Any person, agency, entity, or organization (including Film LA, Inc. and any city county or other jurisdiction) may rely upon this appointment and need not obtain further authorization for any act described herein. An original or faxed copy of this appointment shall be sufficient, and may be treated as an original for all purposes. The appointment may be revoked by Principal at any time in writing, but in any case, shall expire one (1) year from the date of execution set forth below.

I declare under penalty of perjury under the laws of the State of California that I am authorized to appoint FPU as agent for Principal, and based upon that authority I hereby appoint FPU as Principal's agent as set forth herein.

Dated: 12/2/15

CONNECT THE DOTS, INC
Name of Principal

By: [signature]
Representative's Signature

WES OLSON
Print Representative's Name

PRESIDENT
Representative's title

850 S. BROADWAY #806
LOS ANGELES, CA 90014
Principal's Address

323-440-1023
Principal's Telephone

Film Permits Unlimited, Inc.
Phone (818) 347-9929
Fax (818) 347-9784

Please sign and fax back
Principal = Name of Company

NO PERMIT